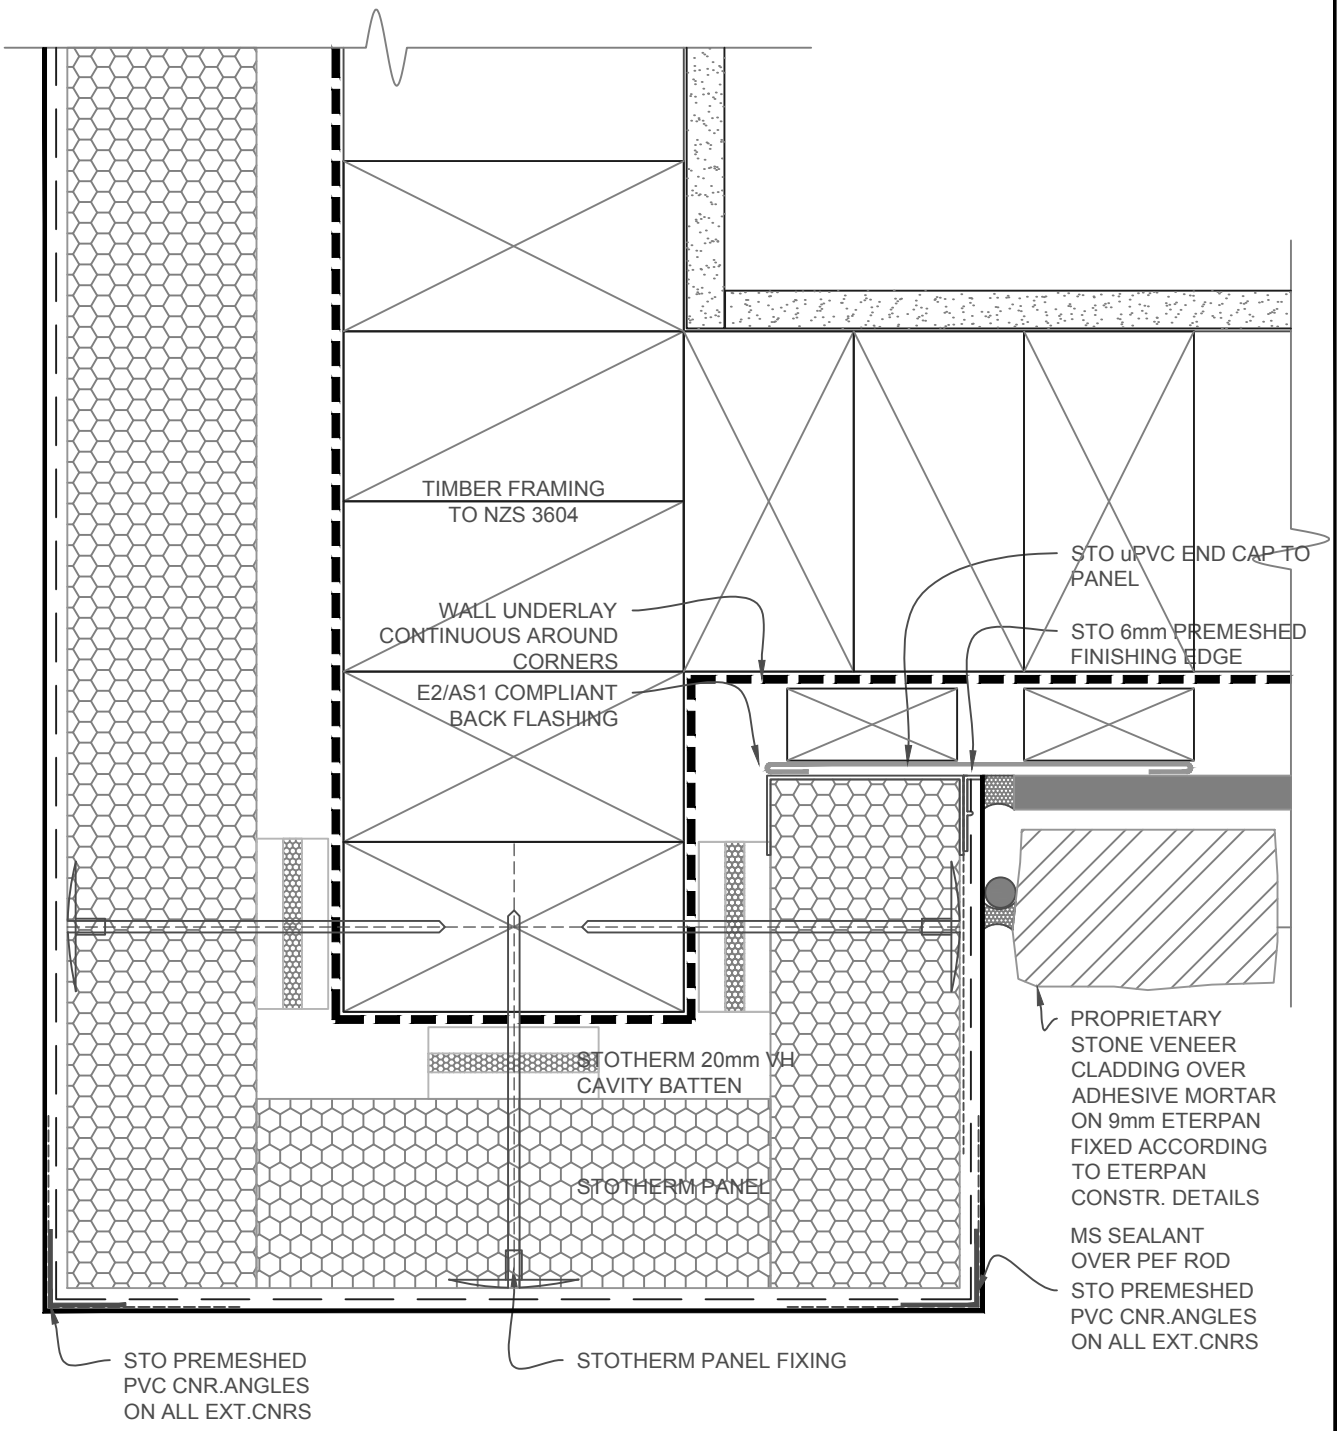

STOTHERM PANEL JOINTS TO BE TIGHT BUTTED AND FLUSH FILLED WITH ADHESIVE FOAM TAKING CARE NOT TO FILL THE CAVITY

SCALE 1:2

STOTHERM SYSTEM	**STOTHERM INSULATED FACADE SYSTEM**	**ST 843**
	BOXED EXT.CORNER - STONE VENEER/STOTHERM	**2017**

The information contained on this page is based on our experience and research at the date of issue. The detail is for use by Registered Architects, Licensed Designers or Chartered Engineers to assist in developing project details using Sto Systems. Stoanz Ltd reserve the right to alter or update information at any time without prior notice and it is the responsibility of the designer, project manager or Sto contractor to insure they have and use the current Sto details and specifications on site.