STOPOREN PANEL
AUTOCLAVED AERATED CONCRETE
DENSITY 600kg/m³
THERMAL RESISTANCE RV 0.30
ON CAVITY CONSTRUCTION
STOPOREN PANEL DIMENSIONS
2200 x 600 x 50mm
FREIGHT
20 PANELS PER DOUBLE PALLET
1.3m³ PER PALLET + PALLET
AREA 1.32sqm EACH
WEIGHT 42kg EACH

PORENT 100mm FIXINGS
COUNTERSUNK MAX. 12mm

MAX 300mm FIXING CENTRES

FIXINGS MINIMUM 40mm FROM
THE HORIZONTAL EDGE

STO CAVITY BATTEN
VH POLYSTYRENE
1200 x 50 x 20mm
250 PER PACKET

STEEL REINFORCING

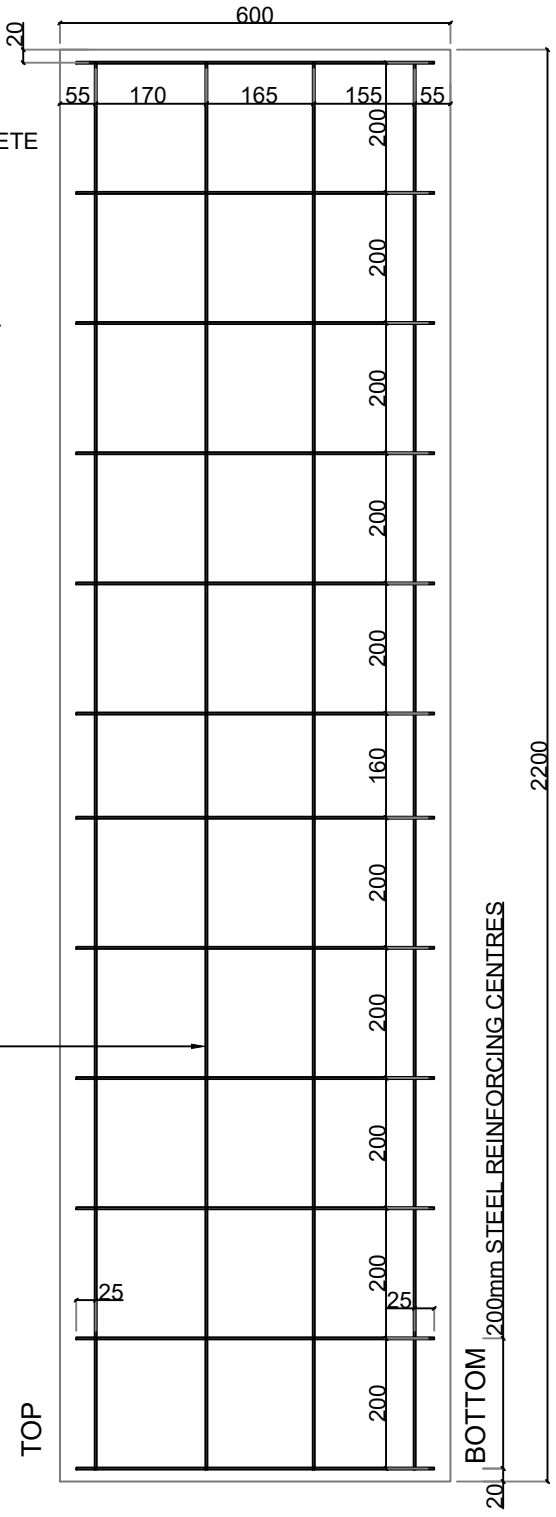

BEVELED EDGE OF PANEL
FACES FRAMING

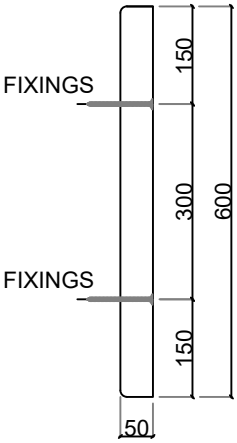

SCALE NTS

STOPOREN FACADE	**STOPOREN FACADE SYSTEM**	**PP 009**
	STOPOREN PANEL INFORMATION	**2020**

The information contained on this page is based on our experience and research at the date of issue. The detail is for use by Registered Architects, Licensed Designers or Chartered Engineers to assist in developing project details using Sto Systems. Stoanz Ltd reserve the right to alter or update information at any time without prior notice and it is the responsibility of the designer, project manager or Sto contractor to insure they have and use the current Sto details and specifications on site.